Desilting and debris clearence in main and cross road drain in Marutinagara, B.B. Nagara, Amco-layout, Balaji layout and surrounding area in ward no. 8 Kodigehalli

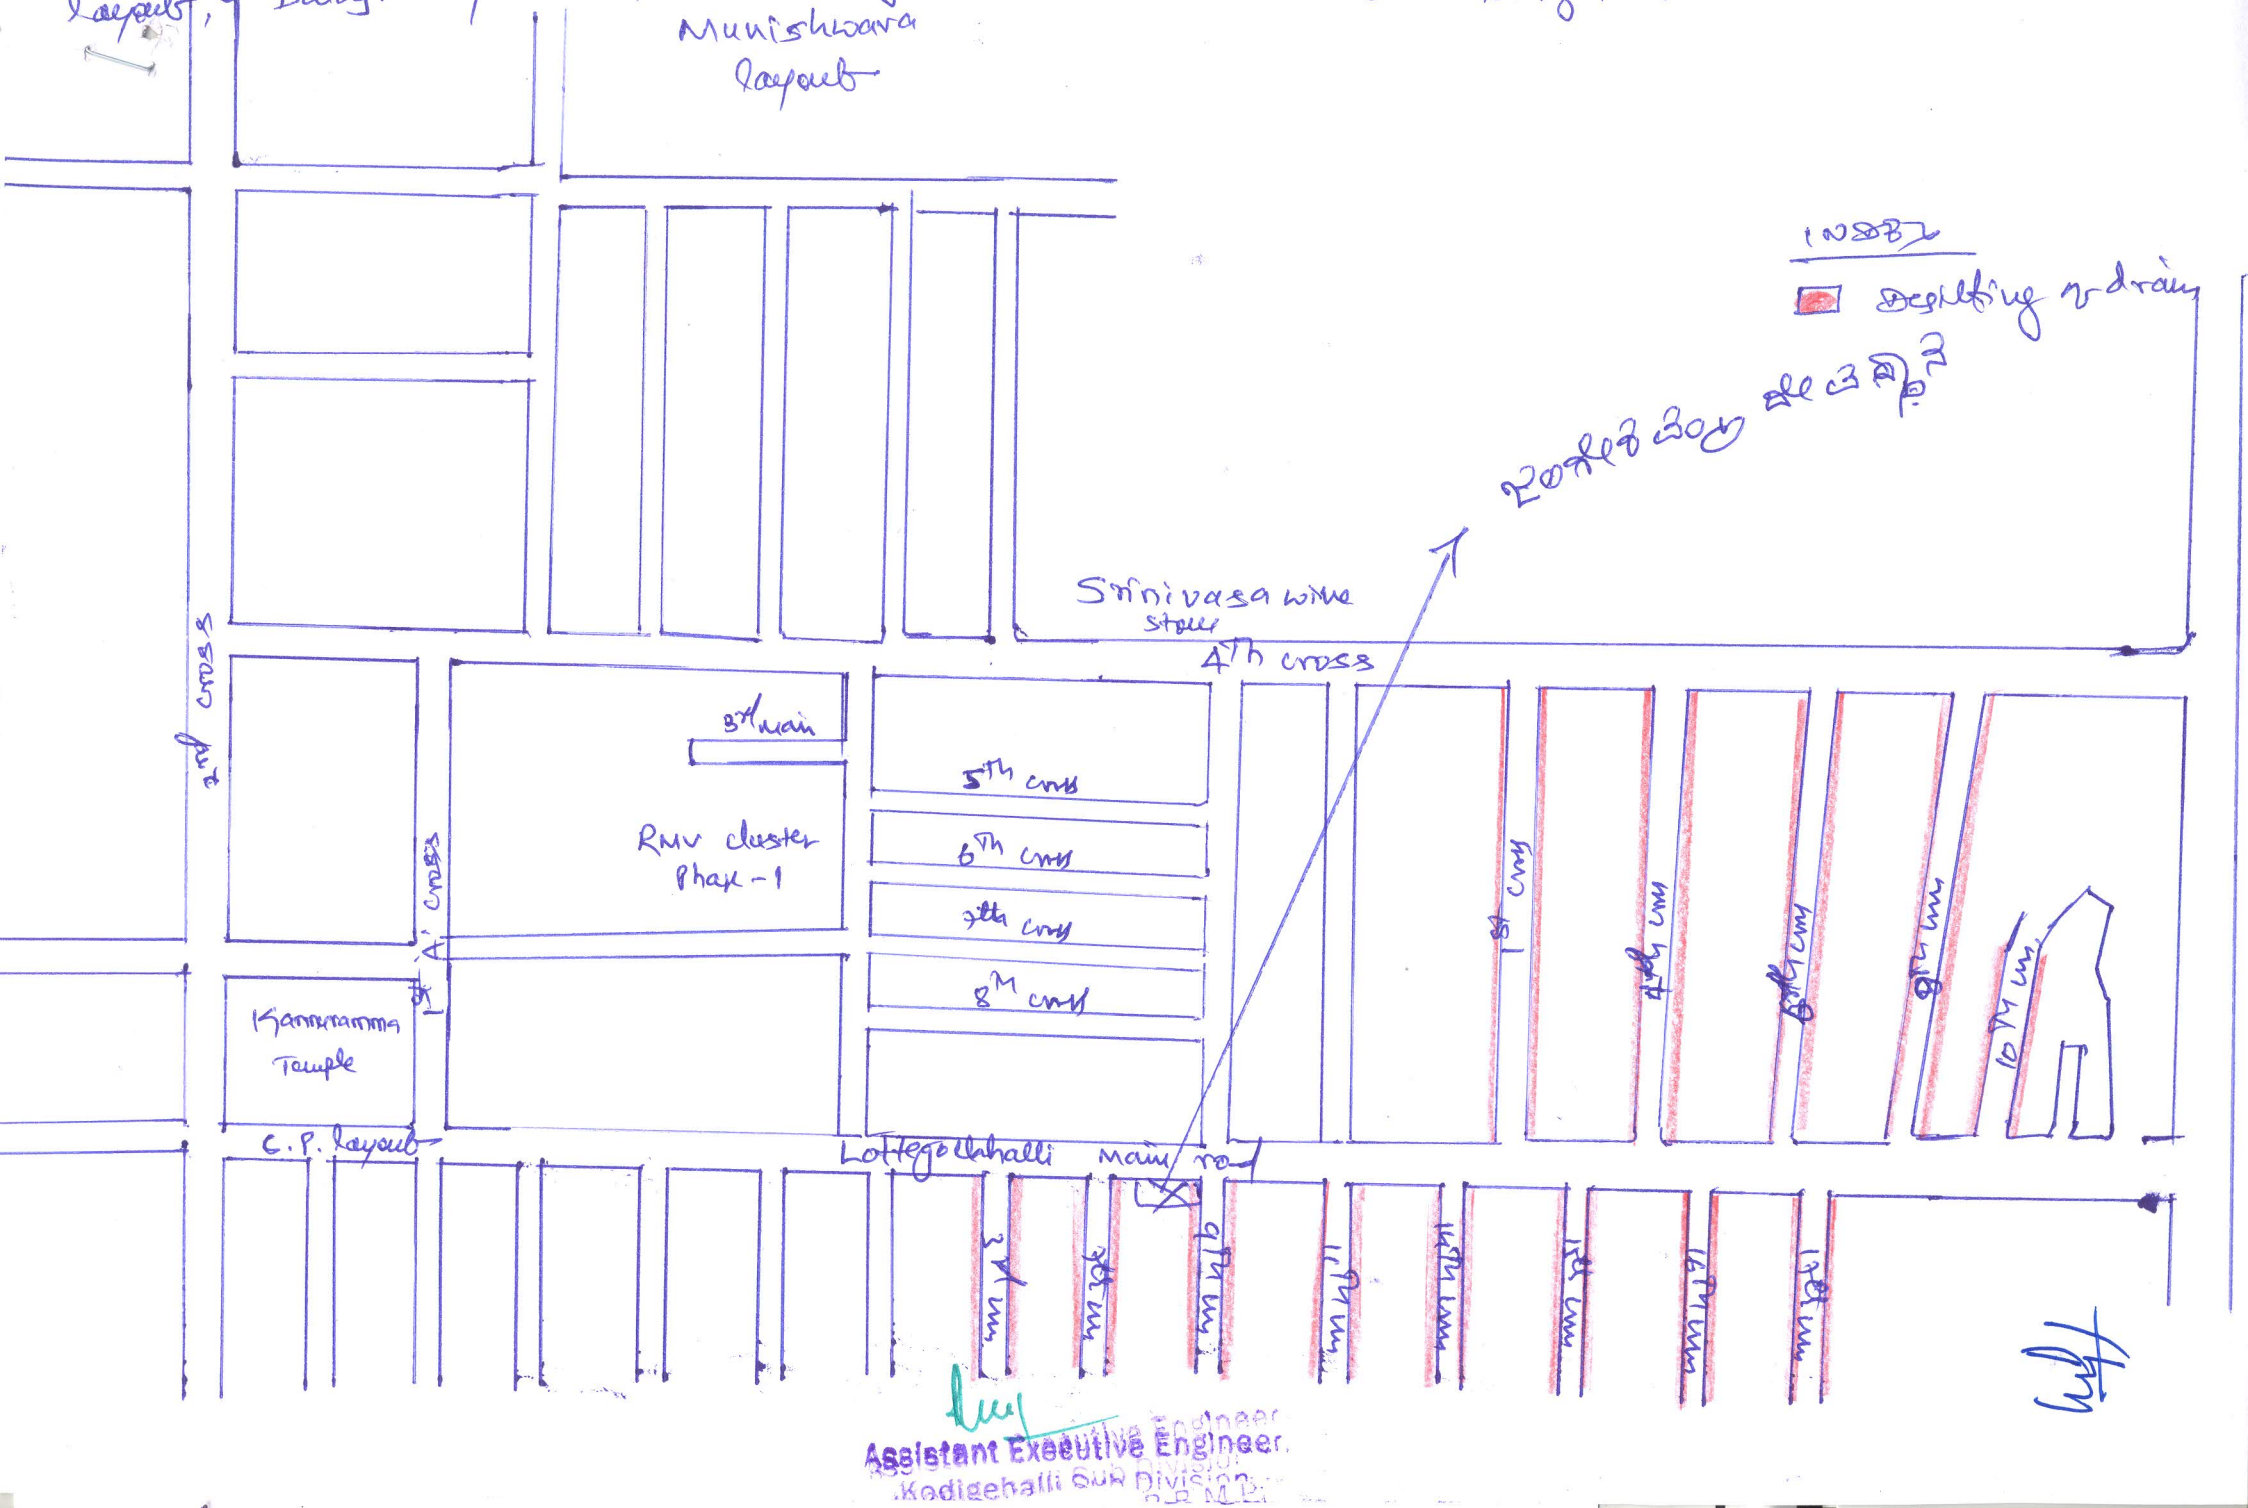

Assistant Executive Engineer
Kodigehalli Sub Division

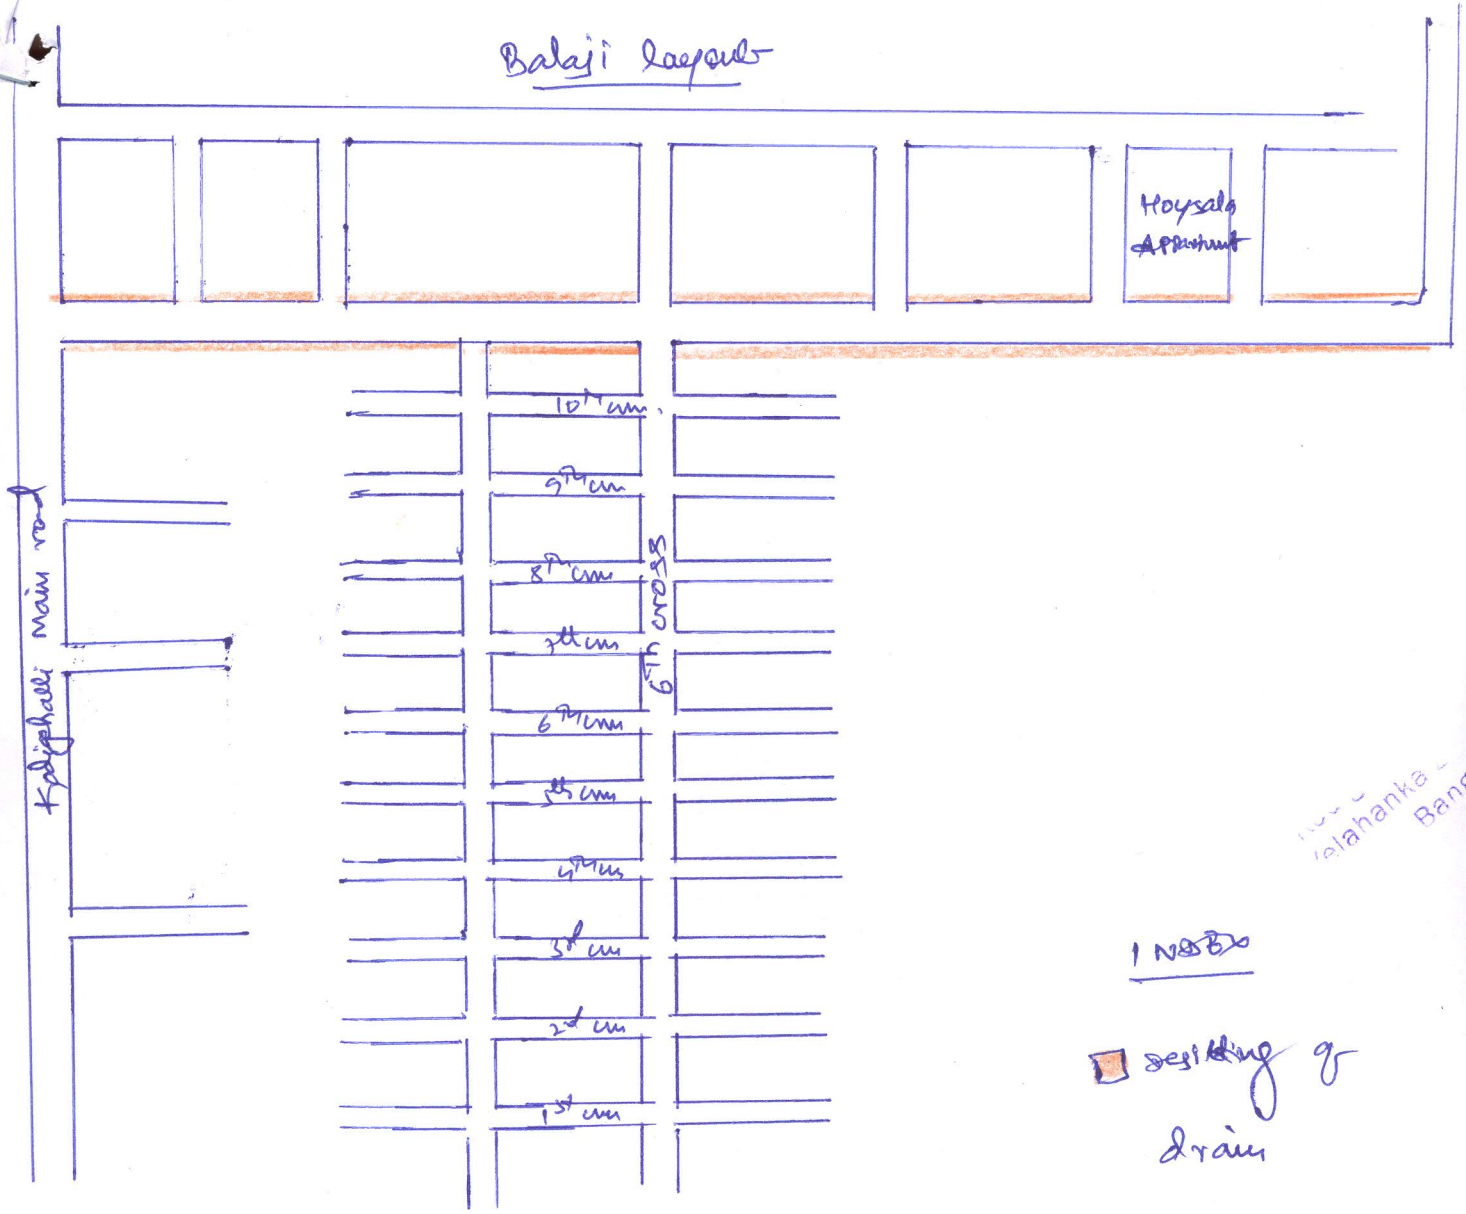

Assistant Executive Engineer.
Kodigehalli Sub Division.
Yelahanka Zone, B.B.M.P.
Bangalore.